



FRONT-YARD OAK SAVANNA EDGE — Cross-Sections (Drawing 2 of 5)

SECTION A — through the WEST third (serviceberry anchor + bench pocket)

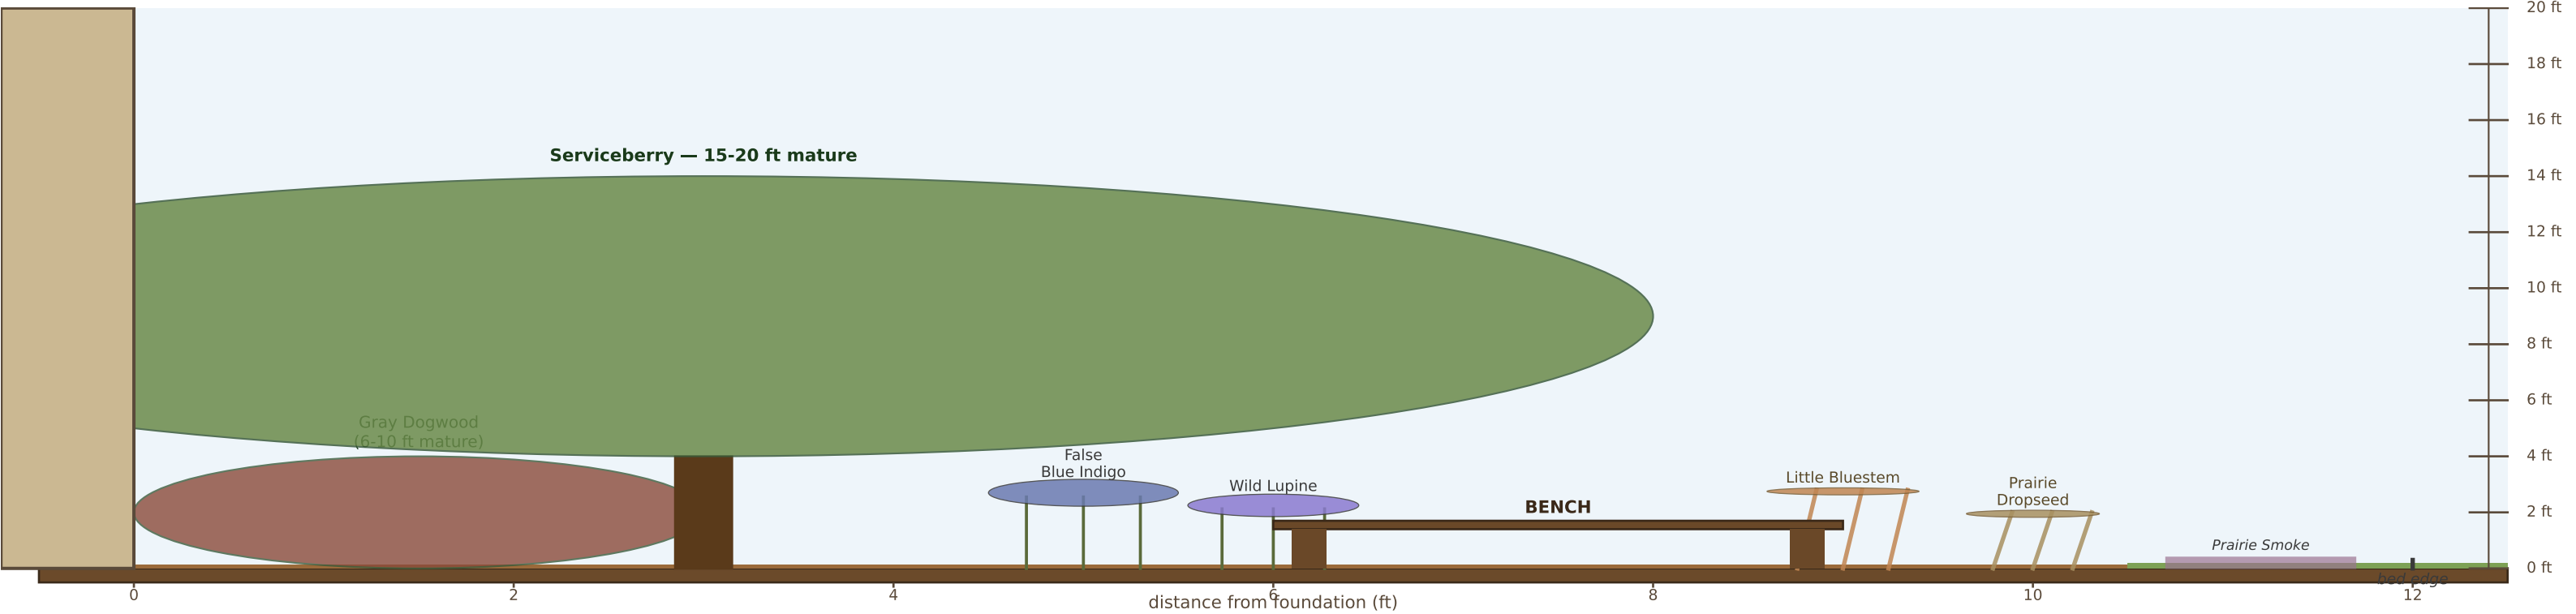

SECTION B — through the CENTER bed (directly in front of bay window — sightline preserved)

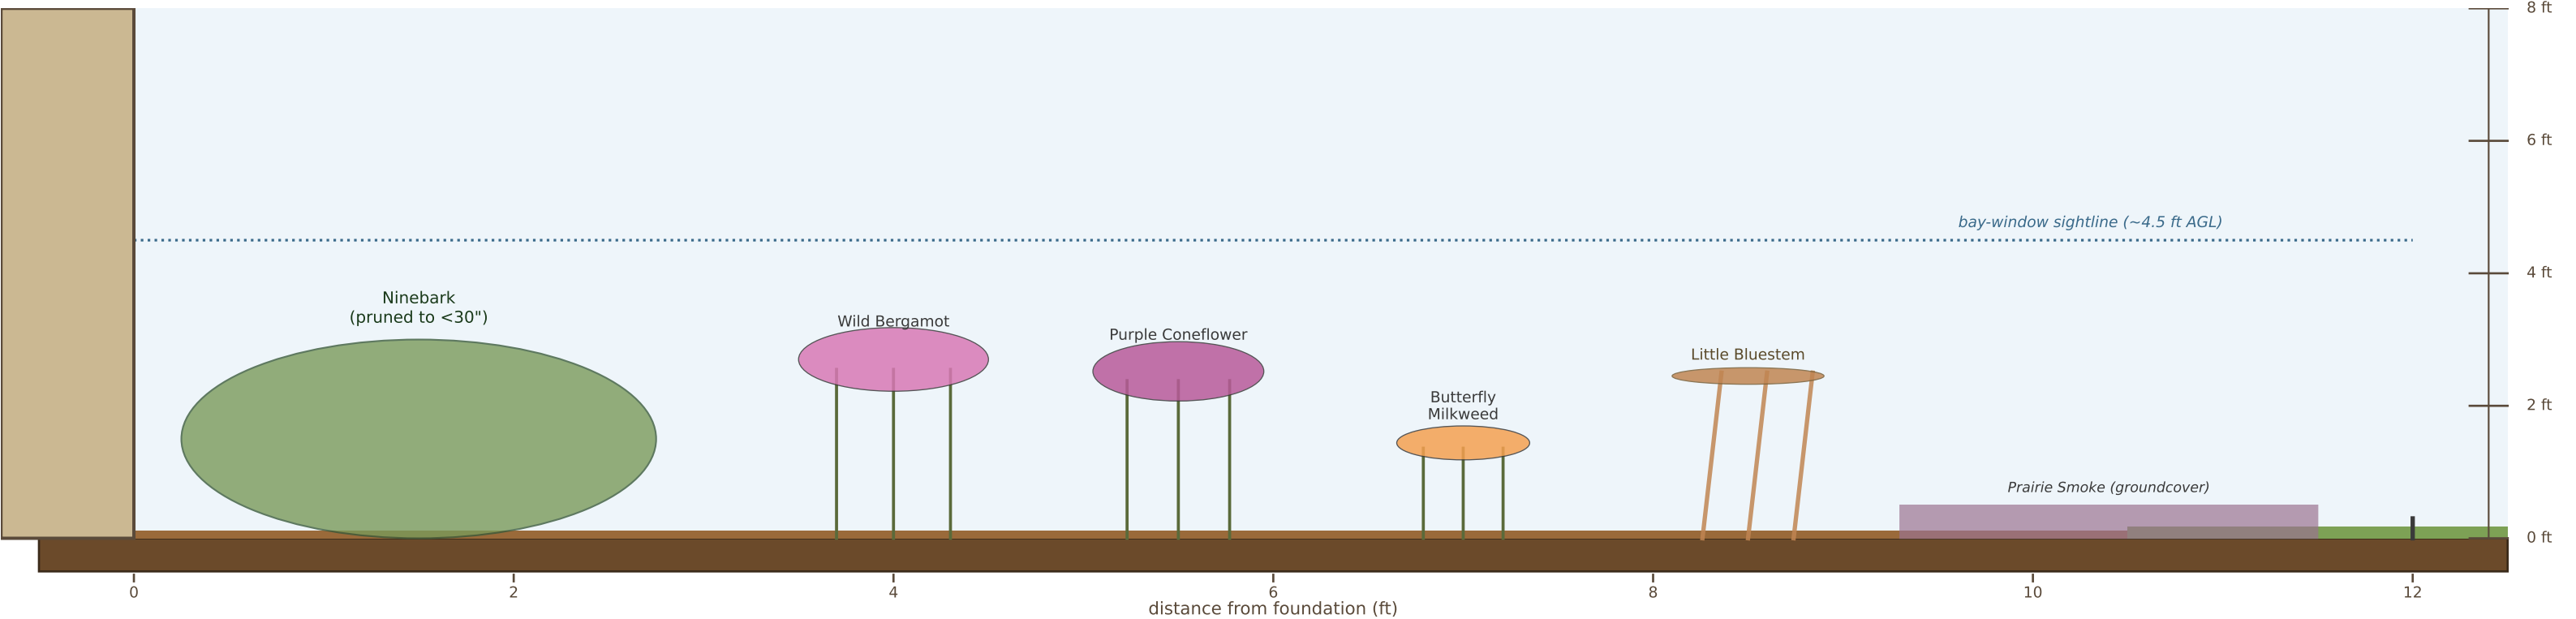

SECTION C — VEGETATED SWALE (3 moisture bands, no rock)

